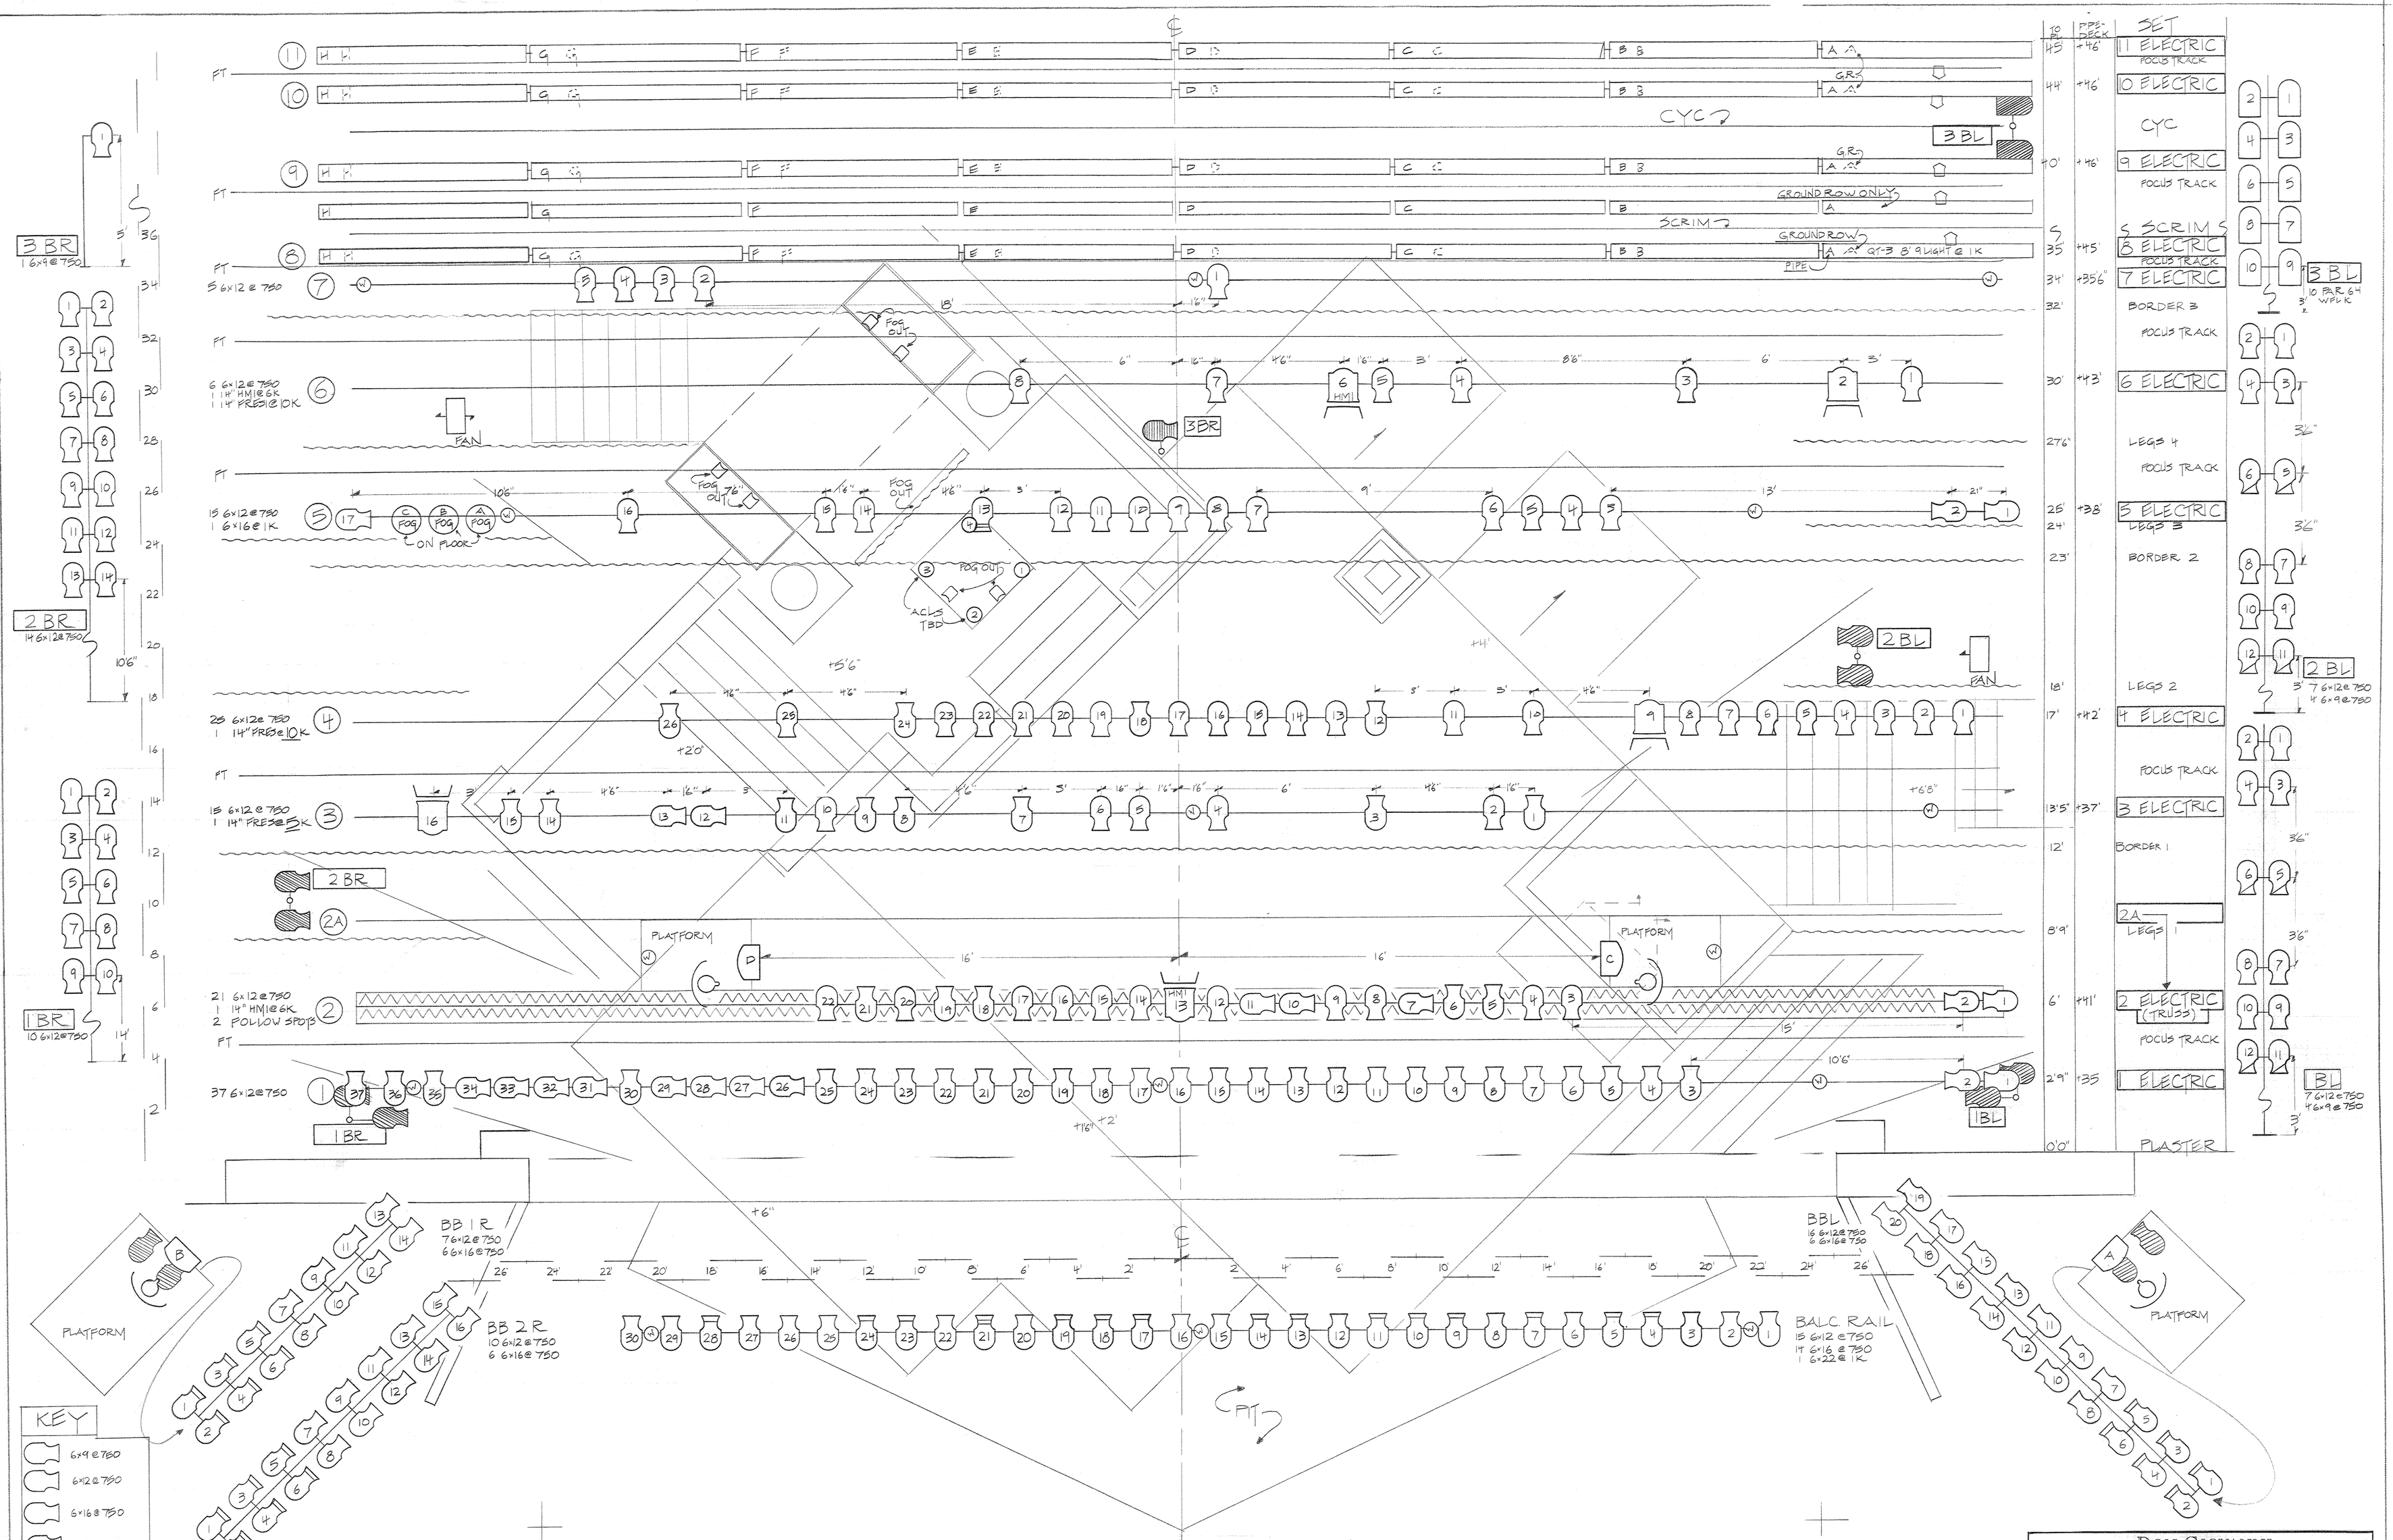

NOTES:
ALL UNITS ON 1'6" CTRS UNLESS NOTED
ALL TRIMS ARE TO THE STAGE DECK
VERTICAL DISTANCE BTWN SIDE ARMS IS 21"
PLACEMENT OF SET MOUNTS TBD
MASK SPOTLIGHT PLATFORMS W/ BLACK VELOUR
COVER TOP OF TRUSS FOR WALKWAY

DON GIOVANNI

LOS ANGELES Opera Theater

Light Plot

NYU Lighting Two w/ Curt Ostermann

Lighting Designer: Scott C. Parker

Scale: 1/2" = 1' 0"

Date: April 9, 1993 Revision: / /

Page 1 of 2